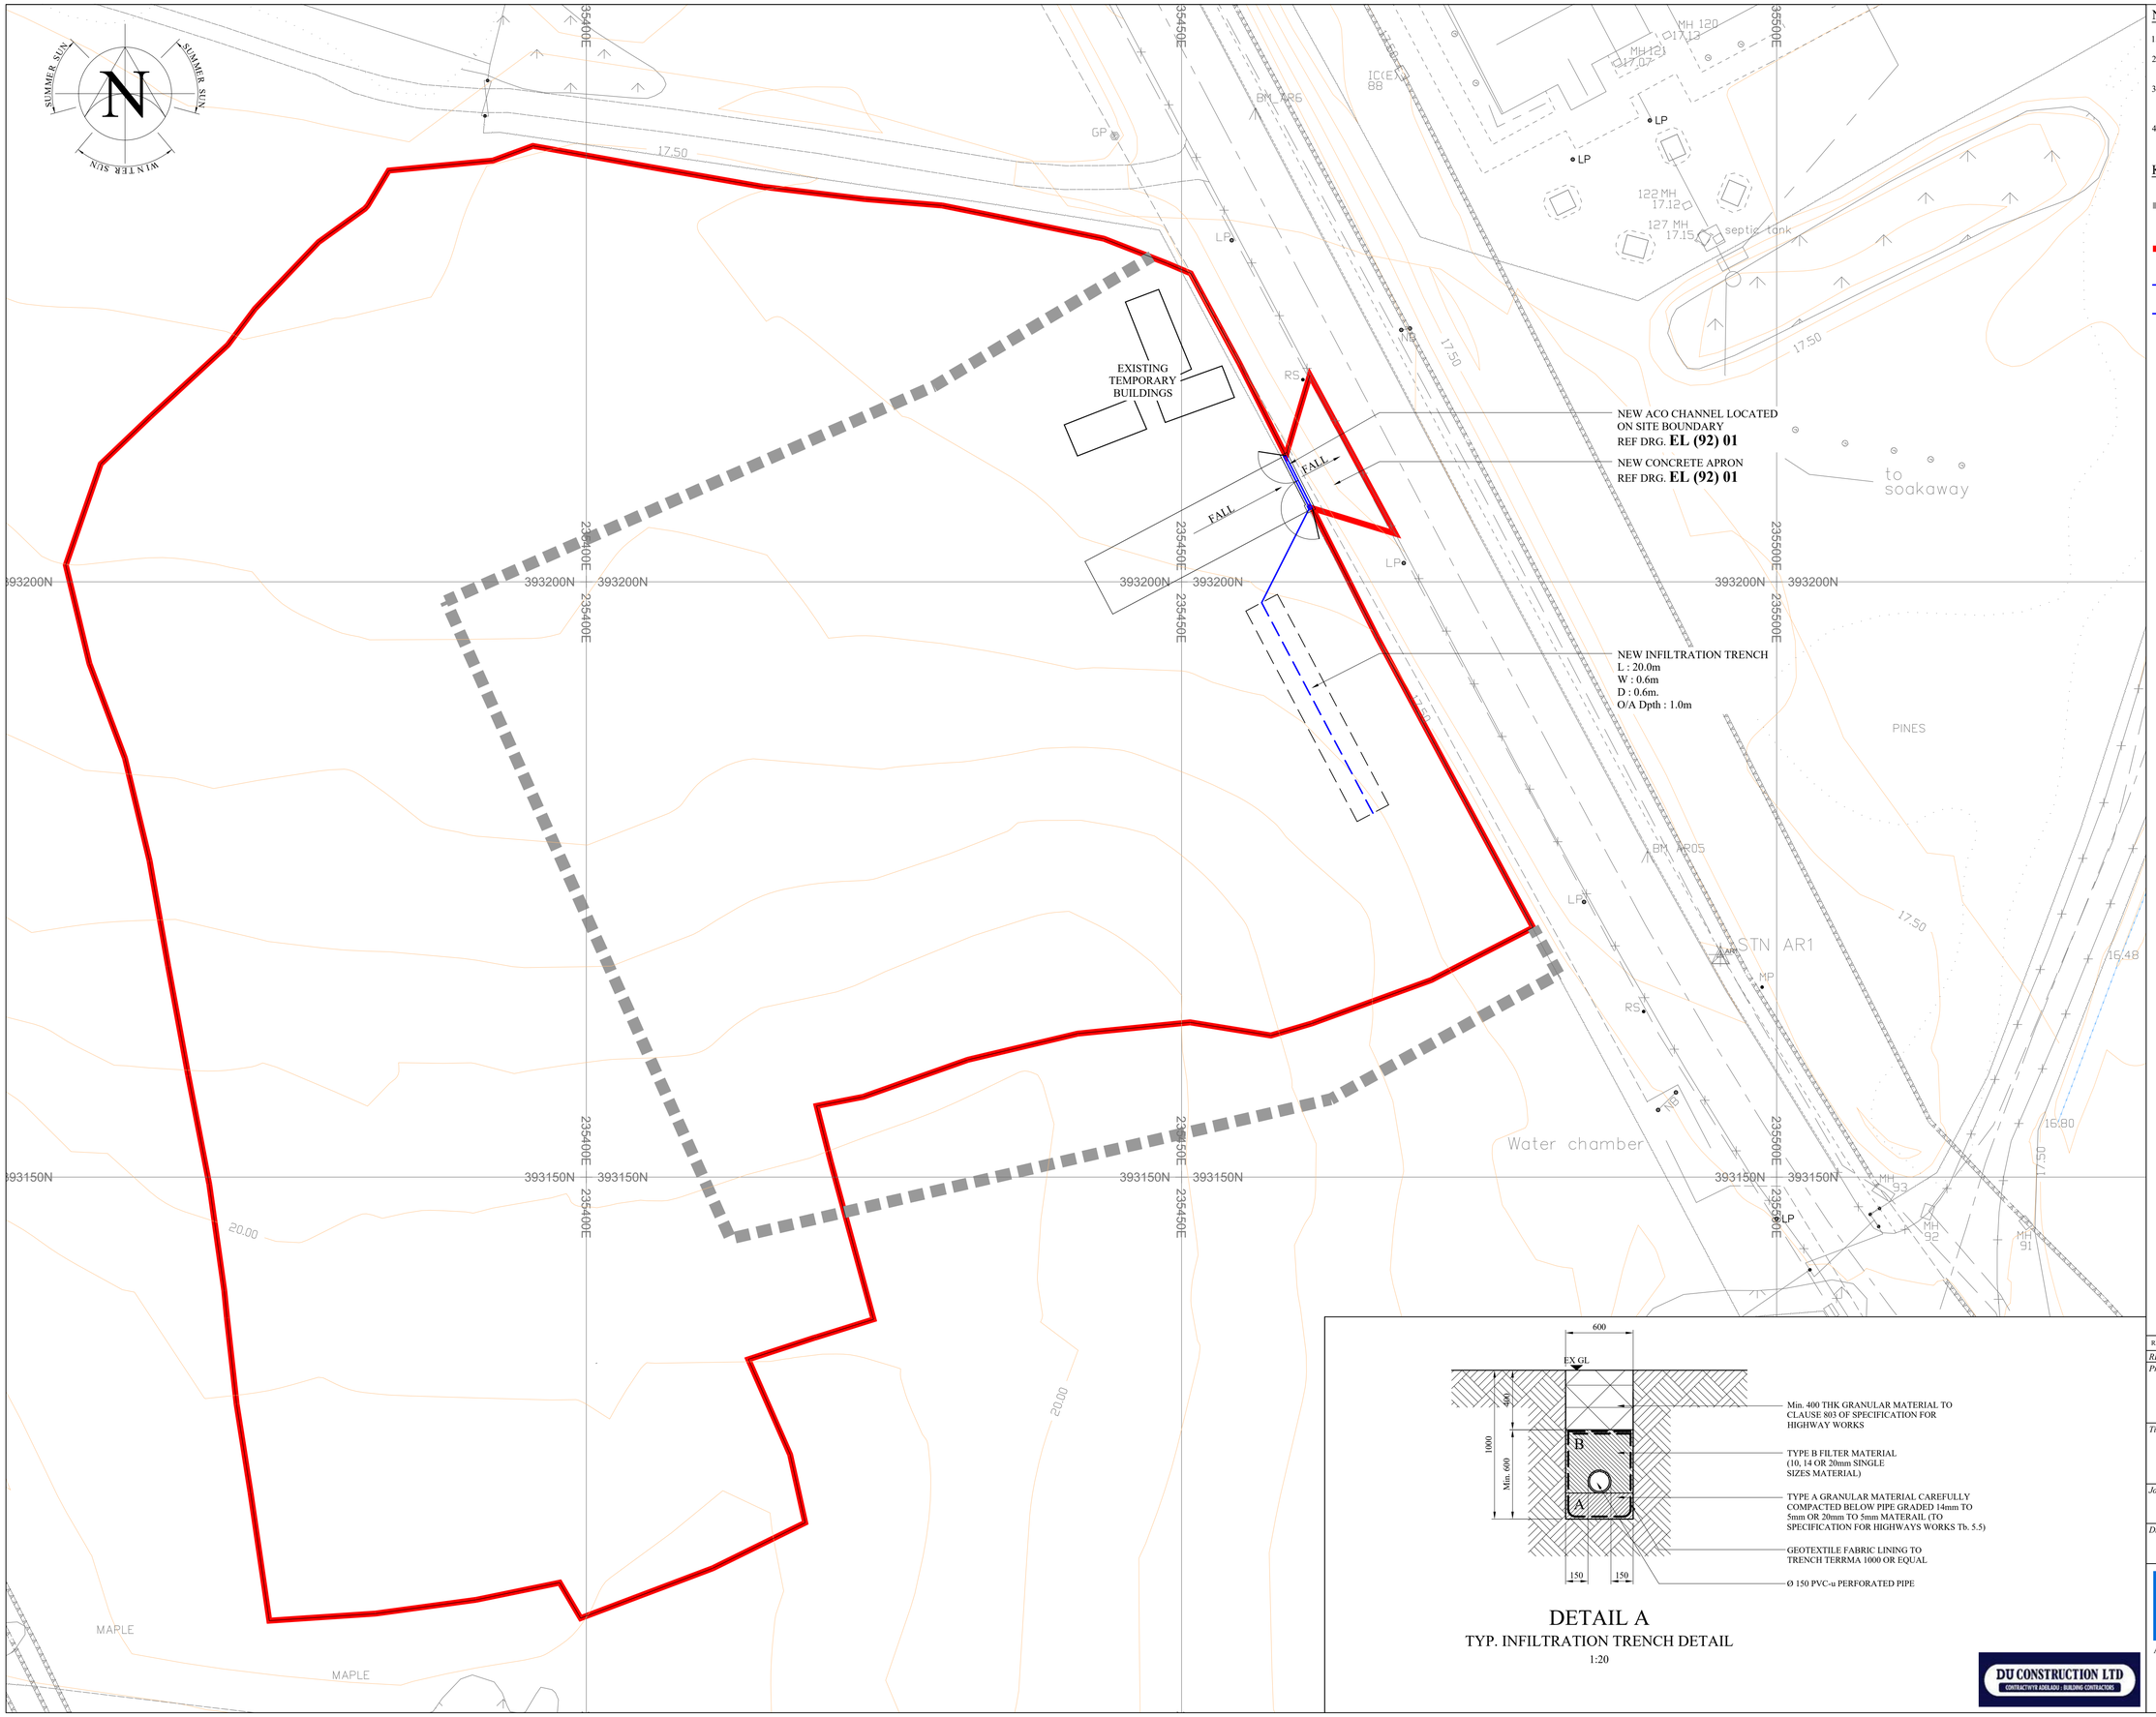

DETAIL A

TYP. INFILTRATION TRENCH DETAIL

1:20

DU CONSTRUCTION LTD
CONTRACTWYR ADEILADU : BUILDING CONTRACTORS

NOTES

1. DO NOT SCALE FROM THIS DRAWING.
2. ALL LEVELS IN METERS UNLESS NOTED OTHERWISE ON DRAWING.
3. ALL DIMENSIONS AND LEVELS TO BE CHECKED ON SITE PRIOR TO UNDERTAKING ANY WORKS, ORDERING MATERIALS OR FABRICATING ANY COMPONENTS
4. THIS DRAWING IS TO BE READ IN CONJUNCTION WITH ALL OTHER RELEVANT ENGINEER'S AND ARCHITECT'S DRAWINGS AND RELEVANT SPECIFICATION CLAUSES.

KEY

- EXTENT OF DEVELOPMENT BOUNDARY APPROVED UNDER PLANNING APPLICATION 20C265B
- EXTENT OF DEVELOPED COMPOUND TOTAL SITE AREA - 9890m²
- DENOTES LINE OF SURFACE WATER DRAIN
- DENOTES LINE OF PERFORATED SURFACE WATER DRAIN

REV	DATE	DESCRIPTION	BY	CHK	APP

REVISIONS

Project:

PROPOSED MAIN SITE COMPOUND, WYLFA NEWYDD.

Title:

PROPOSED DRAINAGE LAYOUT

Job Ref:	Drawing Ref:			Revision:
11317	EL (95) 01			*
Drawn by:	Date:	Checked by:	Scale:	Paper Size:
D. P.	10.08.17	I. R.	1:250	A1

CADARN
CONSULTING ENGINEERS

Address: CADARN Consulting Engineers,
Yr Hen Ysgol,
Llanddeusant,
Holyhead,
Anglesey,
LL65 4AD.

tel: 01407 730912
mob: 07890 382979
e-mail: ifan@cadarnconsulting.co.uk